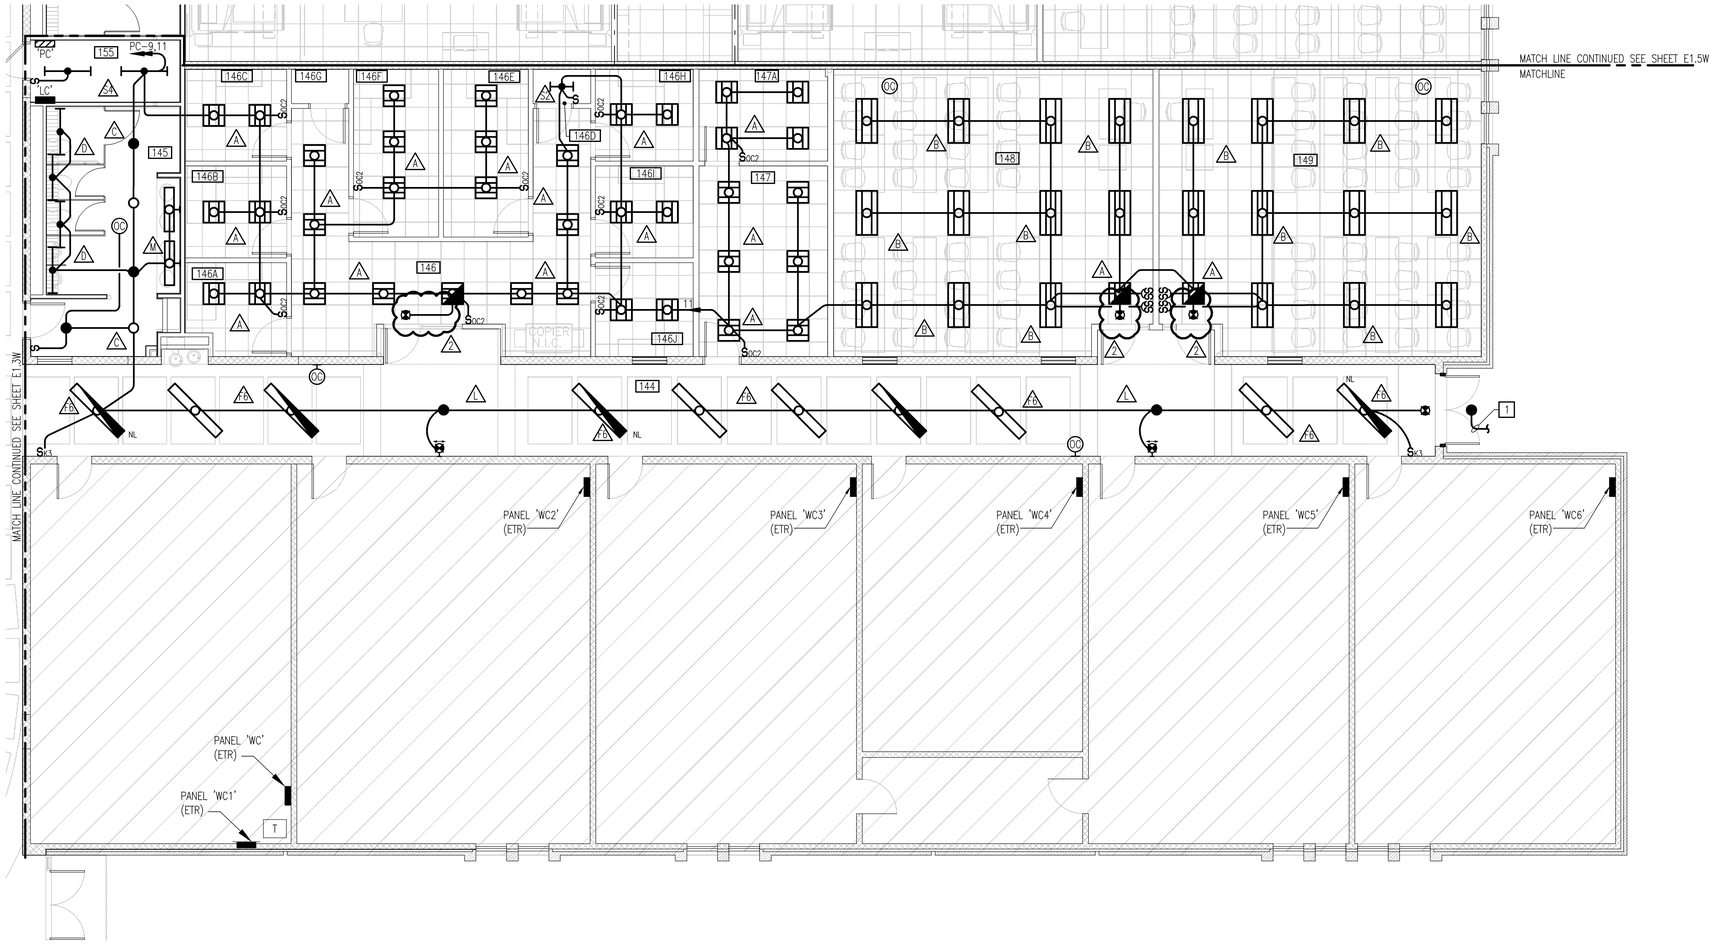


## NEW WORK FLOOR PLAN – LIGHTING
SCALE: 3/16" = 1'-0"

## NOTES THIS SHEET

1 CONNECT TO EXISTING EXTERIOR LIGHTING CIRCUIT CONTROLLED BY HVAC DDC SYSTEM. COORDINATE WITH MECHANICAL CONTRACTOR TO ENSURE PROPER NIGHT TIME OPERATION.

## SECTION 4 ROOM SCHEDULE

| | |
|---|---|
| 144 | CORRIDOR |
| 145 | MENS |
| 146 | OPEN OFFICE |
| 146A | OFFICE |
| 146B | OFFICE |
| 146C | OFFICE |
| 146D | CLOSET |
| 146E | OFFICE |
| 146F | OFFICE |
| 146G | CLOSET |
| 146H | OFFICE |
| 146I | OFFICE |
| 146J | OFFICE |
| 147 | OPEN OFFICE |
| 147A | OFFICE |
| 148 | COMPUTER CLASSROOM |
| 149 | COMPUTER CLASSROOM |
| 155 | JANITOR |

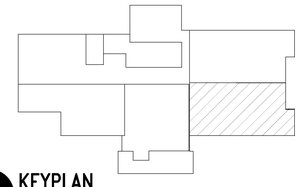

KEYPLAN
NO SCALE

PACE COLLABORATIVE
MECHANICAL ELECTRICAL ENGINEERS
VIRGINIA BEACH, VA - 757-490-7229

GRAPHIC SCALES
3/16" = 1'-0" 0' 5' 10' 20'

nbj ARCHITECTURE
A Perkins+Will Limited Company
GROVE PARK SQUARE
11537-B NUCKOLS ROAD
Richmond, Virginia 23059
(804) 273-9811 fax: (804) 273-9843

RAPPAHANNOCK COMMUNITY COLLEGE
CAMPUS RENOVATIONS
WARSAW + GLENNS, VIRGINIA
PC: 260-17712

WARSAW CAMPUS
NEW WORK FLOOR PLAN - LIGHTING

Date: MARCH 3, 2010

| REVISIONS | |
|---|---|
| NO. | DATE |
| 2 | MARCH 3, 2010 |

COMMONWEALTH OF VIRGINIA
JAMES S. BEDOIS
Lic. No. 032929
PROFESSIONAL ENGINEER
3.3.10

Sheet
E1.4W

File Number
XX